



PA-SMT REV. 6

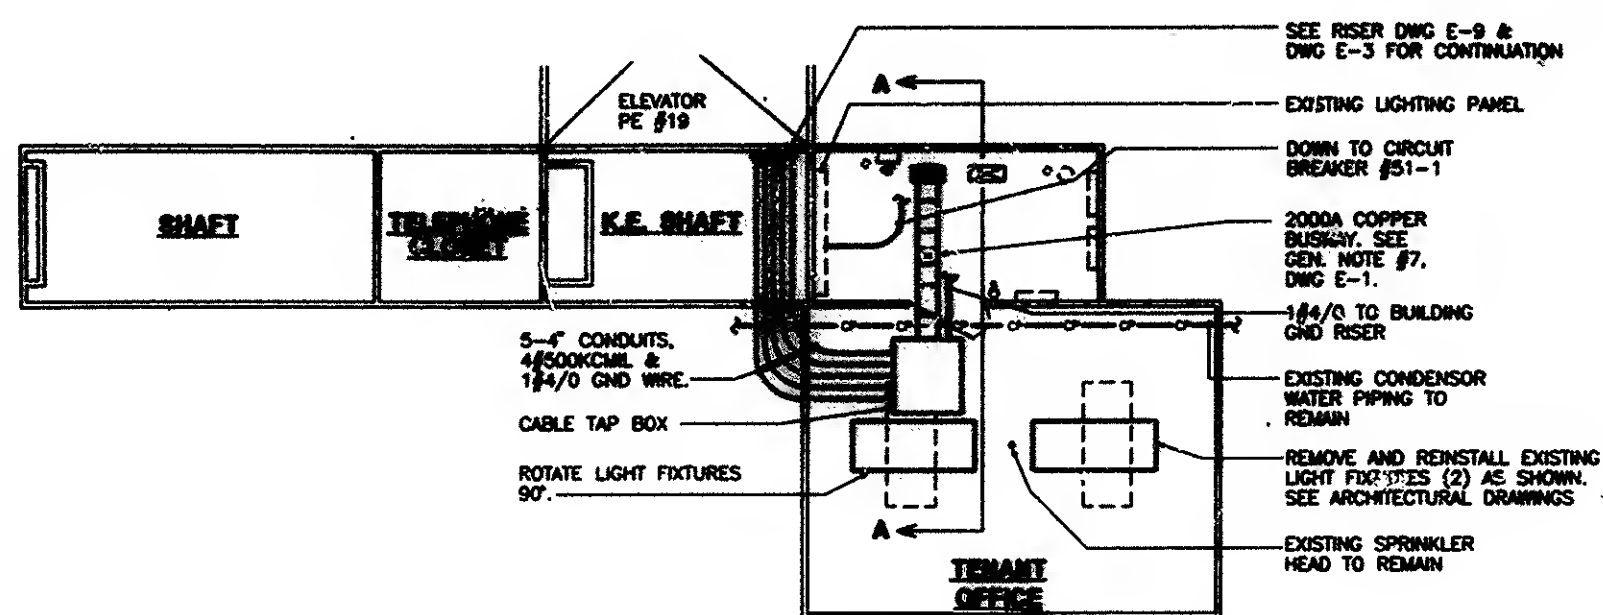

NOTES:
1. SEE DRAWING E-1 FOR GENERAL NOTES AND

BUSWAY SWITCH BREAKER			
#	EXIST. SW. SIZE	EXIST. FUSE RATING	NEW BREAKER RATING
51-1	200A	125A	225AF/125A

50 NORTH PLAN

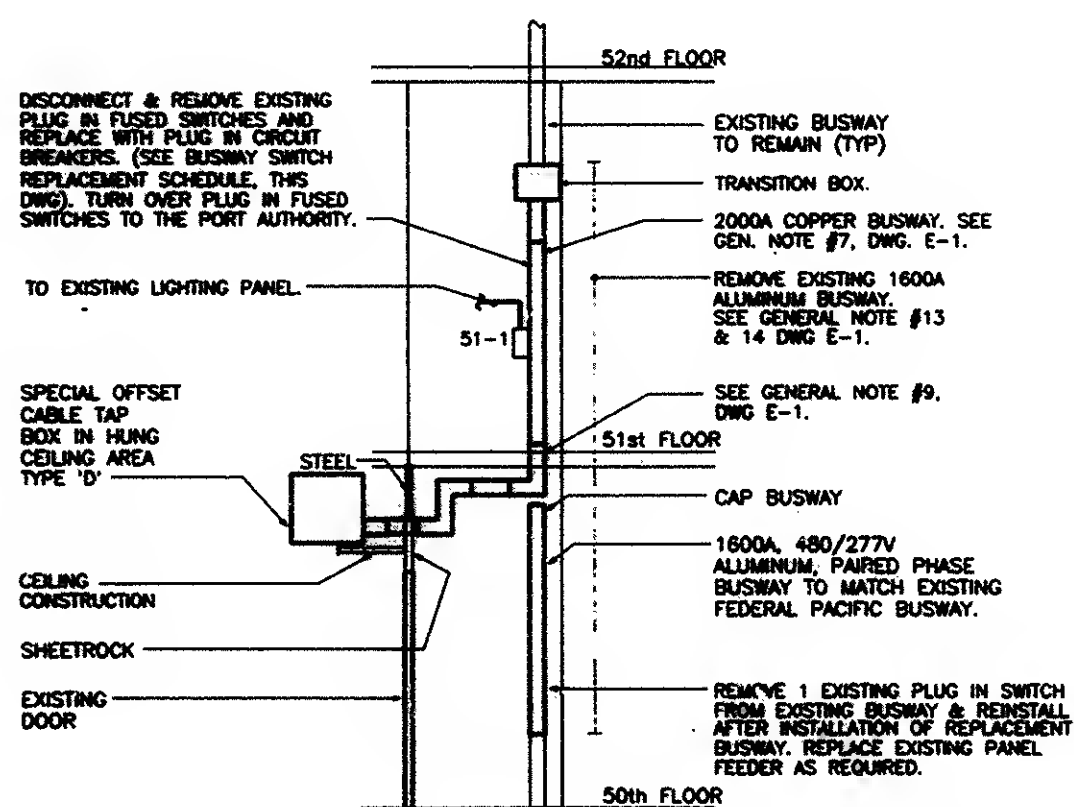

50th FLOOR SECTION A-A
& PART RISER